


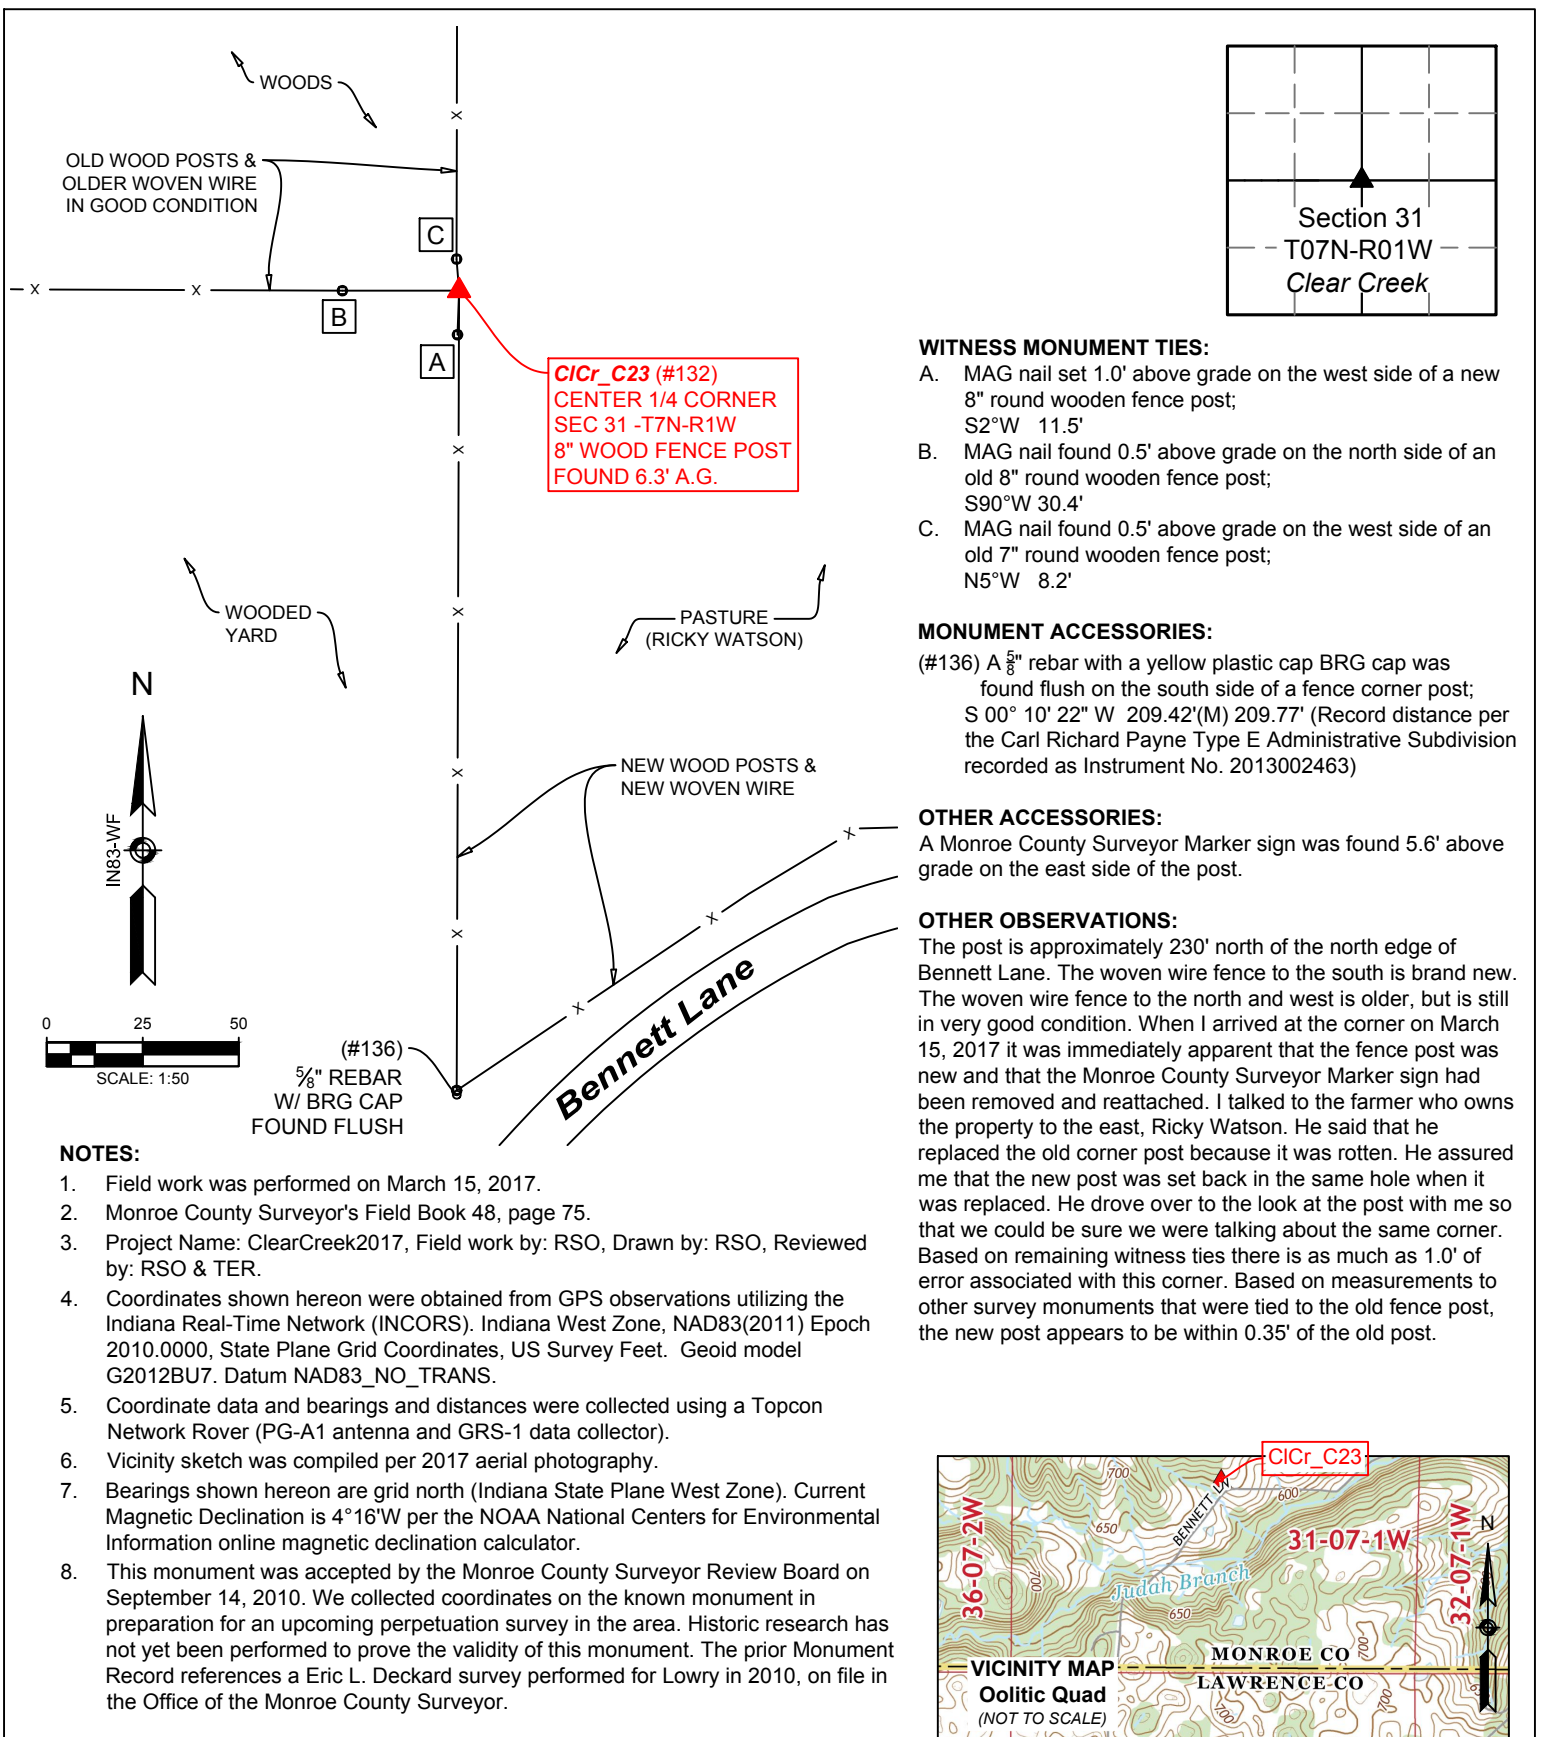

▲ **Monument Description:** 8" round wood fence post, 6.3' above grade with a Monroe County Surveyor Marker 5.6' above grade on the east side of the post
State Plane Grid Coordinates: Northing: 1366562.3', Easting: 3100444.5'

SHEET 1 OF 2	MONUMENT RECORD CORNER ID: CICr_C23	Center 1/4 Corner Section 31- T07N-R01W Clear Creek Township Monroe County, Indiana	 OFFICE OF THE MONROE COUNTY SURVEYOR Trohn Enright-Randolph Monroe County Surveyor Rachel Savich Oser Professional Surveyor 119 West 7th Street, Bloomington, IN 47404 (812) 349-2570
-----------------------	---	---	--

Photos were taken on 3/15/2017 with an iPhone 6s unless otherwise noted.



Looking west
at CICr_C23



Looking southwest
at CICr_C23



Looking northeast
at CICr_C23



CICr_C23 (#132)
CENTER 1/4 CORNER
SEC 31 -T7N-R1W
8" WOOD FENCE POST
FOUND 6.3' A.G.

2010 ORTHOPHOTO
(SCALE 1" = 200')



Old post



Trohn Enright-Randolph
Trohn Enright-Randolph
Monroe County Surveyor



Accepted by the Monroe
County Surveyor Review Board
on November 21, 2017



Rachel Oser
Rachel Savich Oser, State of Indiana
Professional Surveyor No. 21100022

SHEET
2
OF
2

MONUMENT RECORD
CORNER ID:
CICr_C23

Center 1/4 Corner
Section 31- T07N-R01W
Clear Creek Township
Monroe County, Indiana



MONROE COUNTY SURVEYOR'S OFFICE
Trohn Enright-Randolph *Monroe County Surveyor*
Rachel Savich Oser *Professional Surveyor*
119 West 7th Street, Bloomington, IN 47404 (812) 349-2570

MONUMENT RECORD
State of Indiana - County of Monroe

Section: 31

Township: 7 North


Range: 1 West

Corner ID: ClCr C-23

Monument Description & Remarks: 8" wood corner post 5.5ft above ground. Survey Sign 5ft above ground at pt. A

References On File: Eric Deckard survey, Lowry (2010), on file in Surveyor Office

RECOVERY TIE DRAWING
Field Book 44 Page No. 29

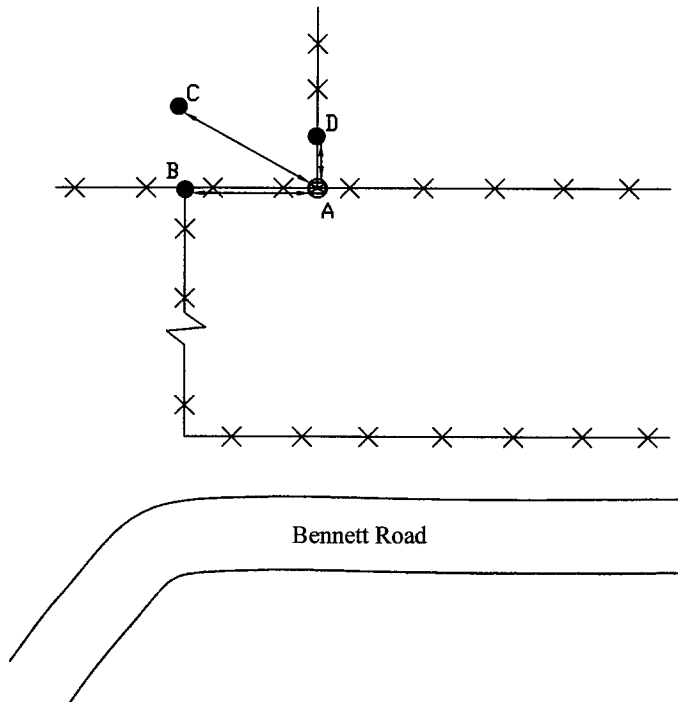

A - 8" Round Wood Post
B - N 86° W 29.96' to MAG
nail in 8" round wood post
C - N 58° W 36.45' to MAG
nail in 8" round wood post
D - N 03° E 7.25' to MAG
nail in 7" round wood post

Not To Scale
Compass Bearing Magnetic North



I, Kevin P. Enright, Monroe County Surveyor, hereby certify that this document was prepared under my direction in accordance with the provisions of section 36-2-12-11 of the Indiana Code; and the above data is given under my hand and seal this 26th day of July, 2010.

Kevin P. Enright

Administered by the Monroe County Surveyor Review Board

Date: 9-14-2010

